


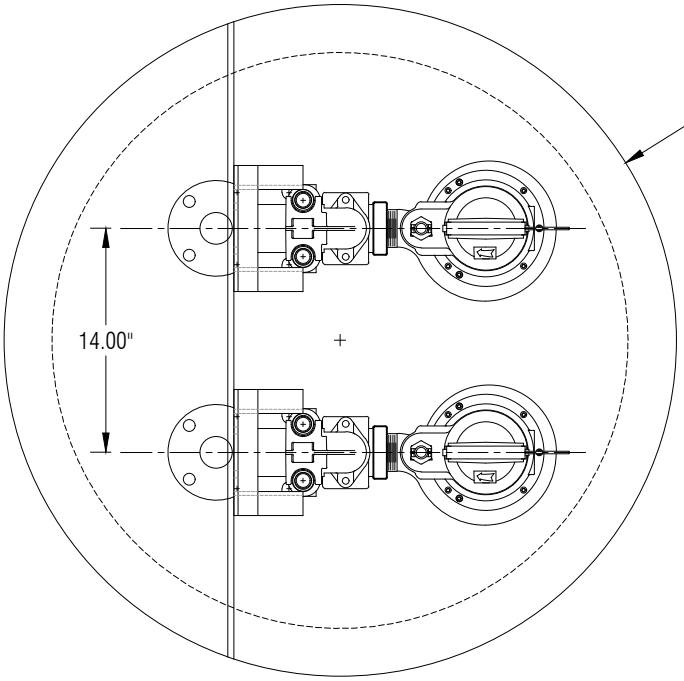


NOTE(S):
1. ALL DIMENSIONS ARE IN INCHES

| REV. | REVISION DESCRIPTION | DATE |
|---|---|---|
| △ | – | – |
| | | |
| | | |
| | | |
| | | |
| | | |

DRAWING NOT RELEASED UNTIL APPROVED & DATED

ENGINEER SIGNATURE/DATE:

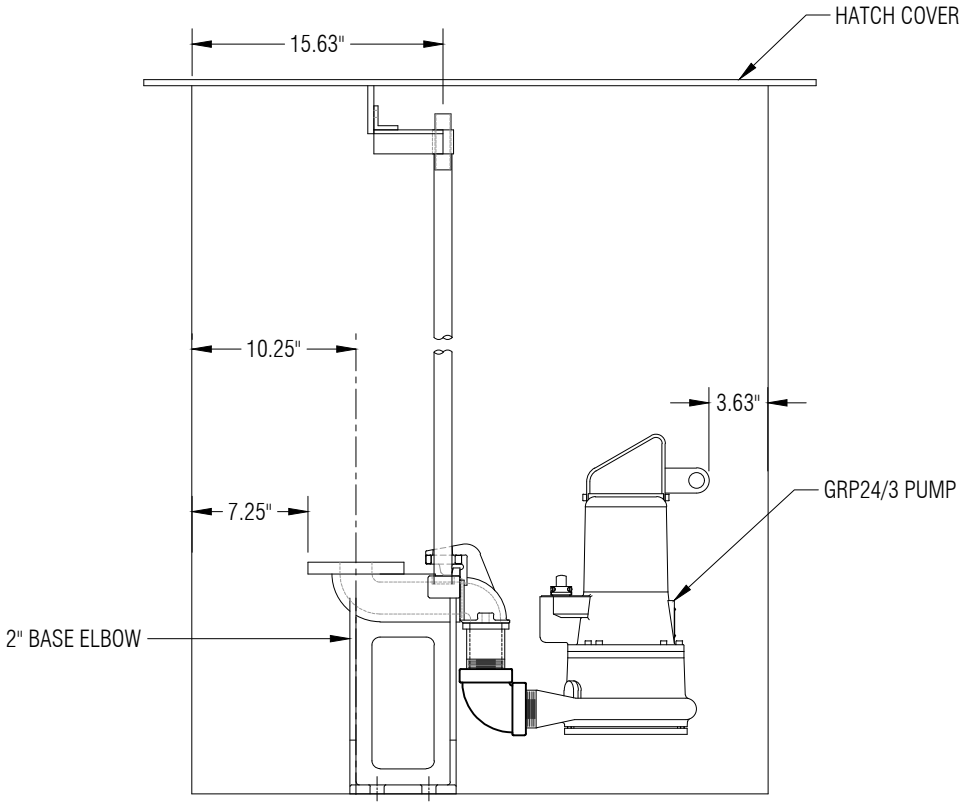BARNEY'S PUMPS
PO BOX 3529, LAKELAND, FL 33802 PHONE: (863) 665-8500

CUSTOMER: P-1

ENGINEER: C. CODD

JOB NAME: C-1

SALESPERSON: J. KING

PHASE: SUBMITTAL

DRAWN BY: B. SCHULTZ

JOB TITLE: FRP24/3 PUMP DUPLEX IN 42" WET WELL

REV. 0

SCALE: 1:12

DATE: 08/02/2023

JOB No. SO: SO-1 PRD: PRD-1

DWG. No. A-1032

PAGE: 1 OF 1