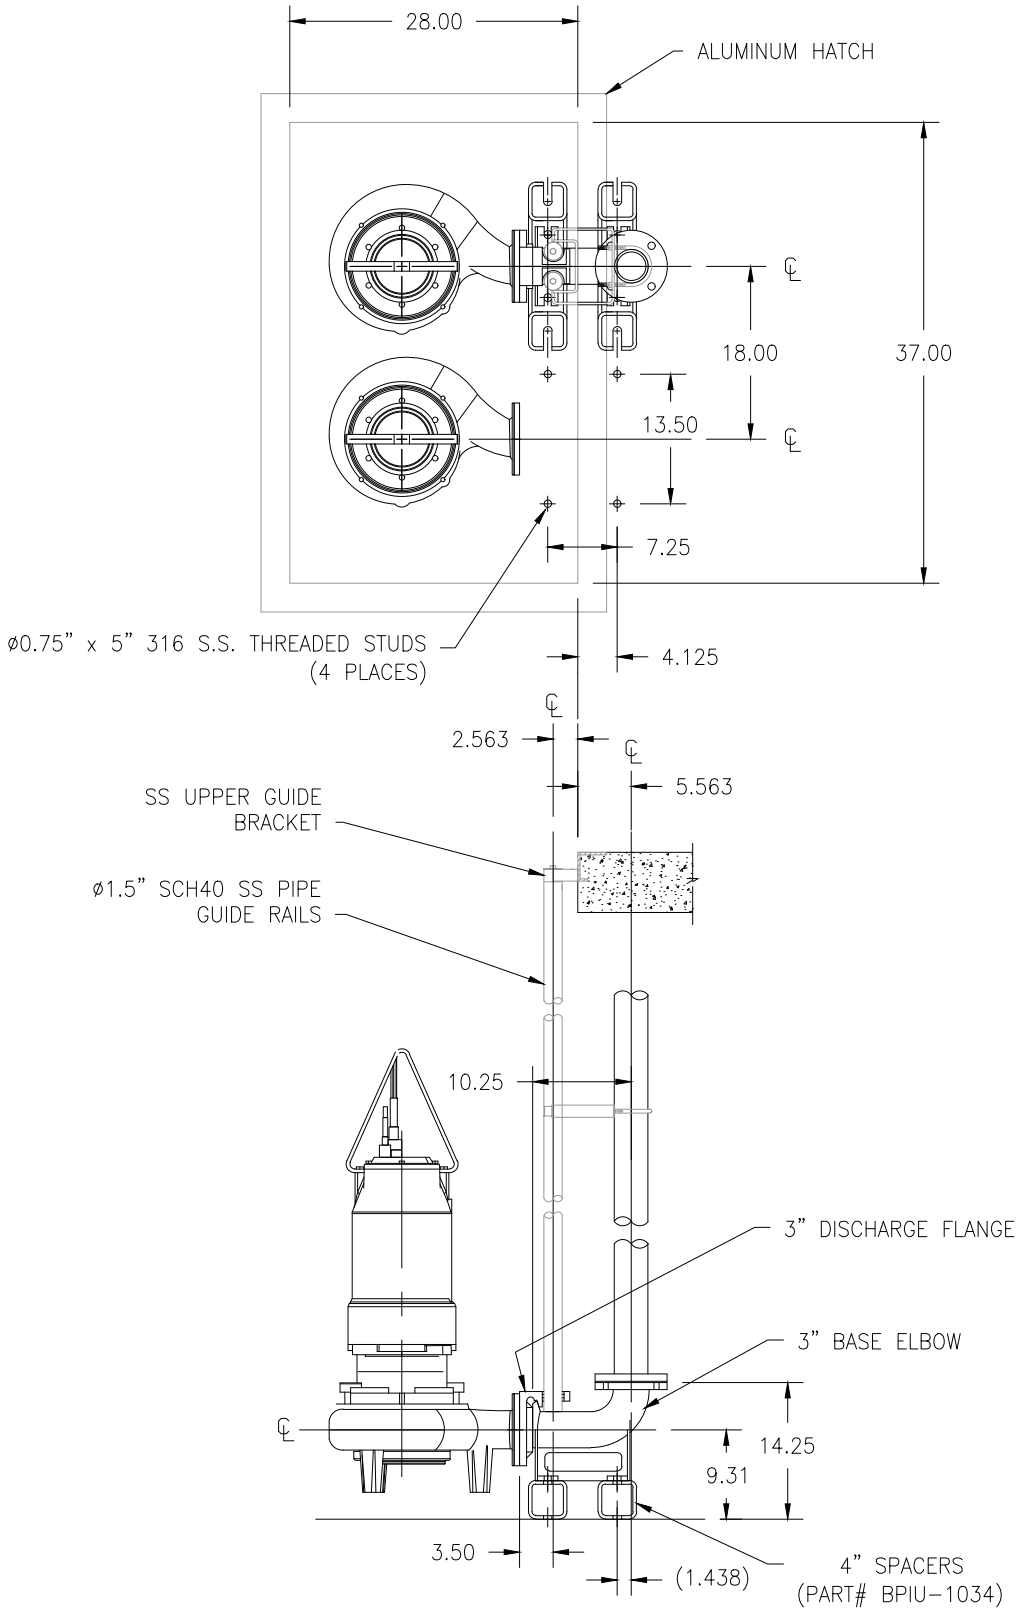

REV.	REVISION DESCRIPTION	DATE

DRAWING NOT RELEASED UNTIL APPROVED & DATED

ENGINEER SIGNATURE/DATE:

BARNEY'S PUMPS
PO BOX 3529, LAKELAND, FL 33802 PHONE: (863) 665-8500

CUSTOMER: –

ENGINEER: –

JOB NAME: –

SALESPERSON: –

PHASE: SUBMITTAL

DRAWN BY: BLT

JOB TITLE: 3" DUPLEX RAIL SYSTEM w/ 4" SPACERS

REV. 0

SCALE: 1:NTS

DATE: 1/24/2022

JOB No. SO:– PRD:–

DWG. No. A-1057

PAGE: 1 OF 1